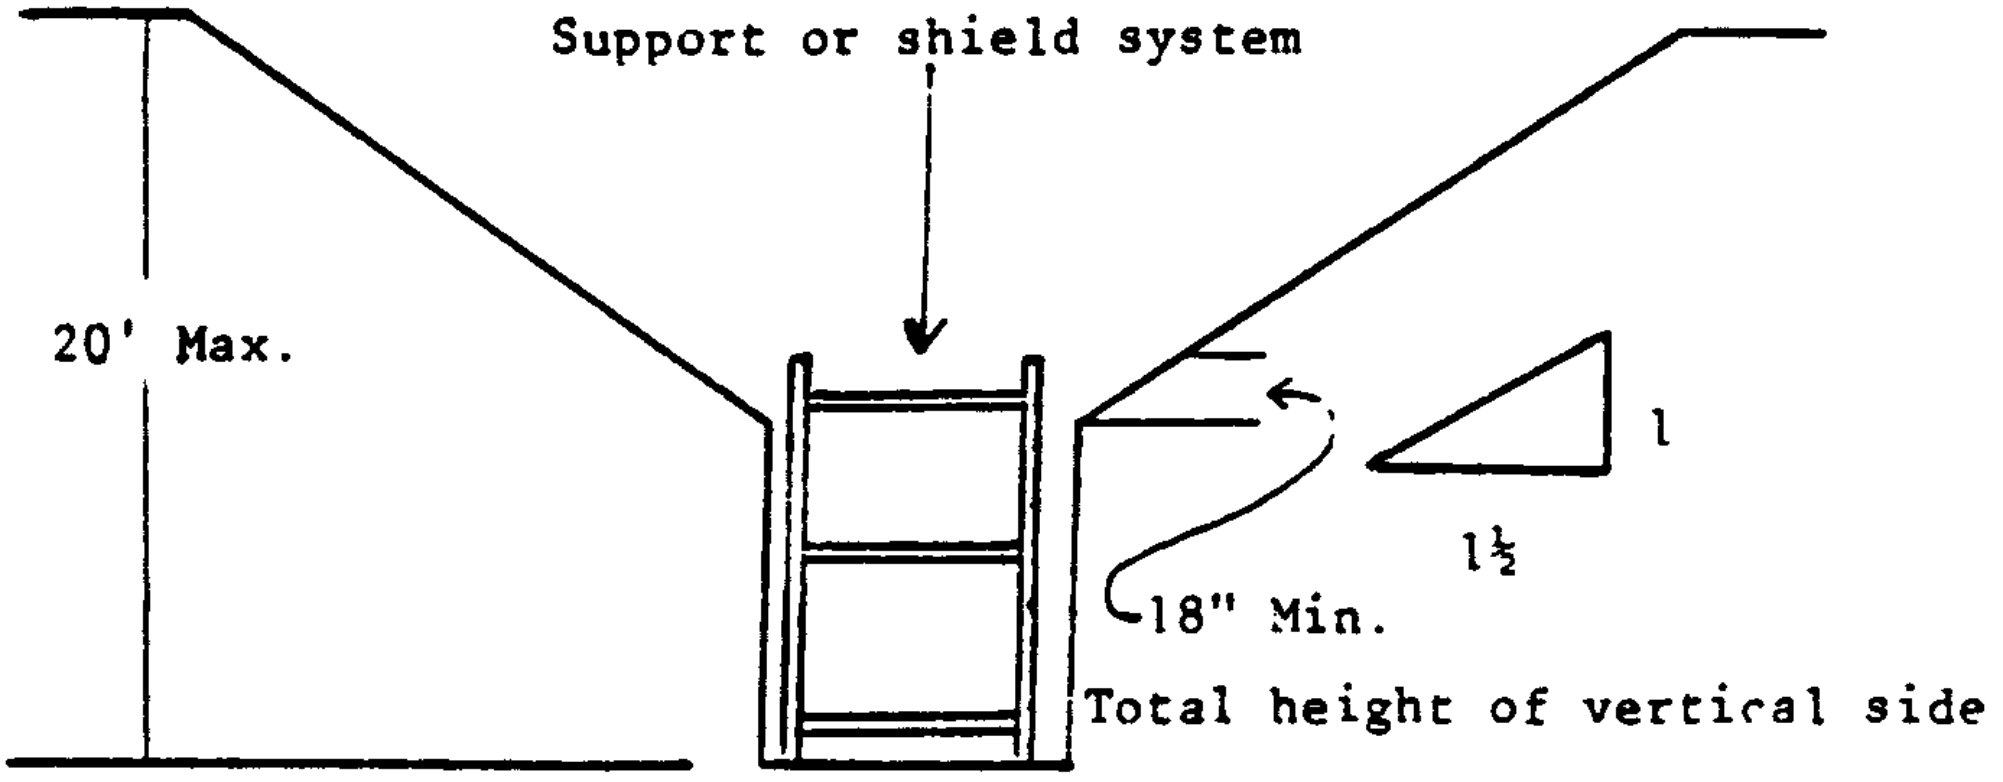
Support or shield system
20' Max.
1
1½
18" Min.
Total height of vertical side