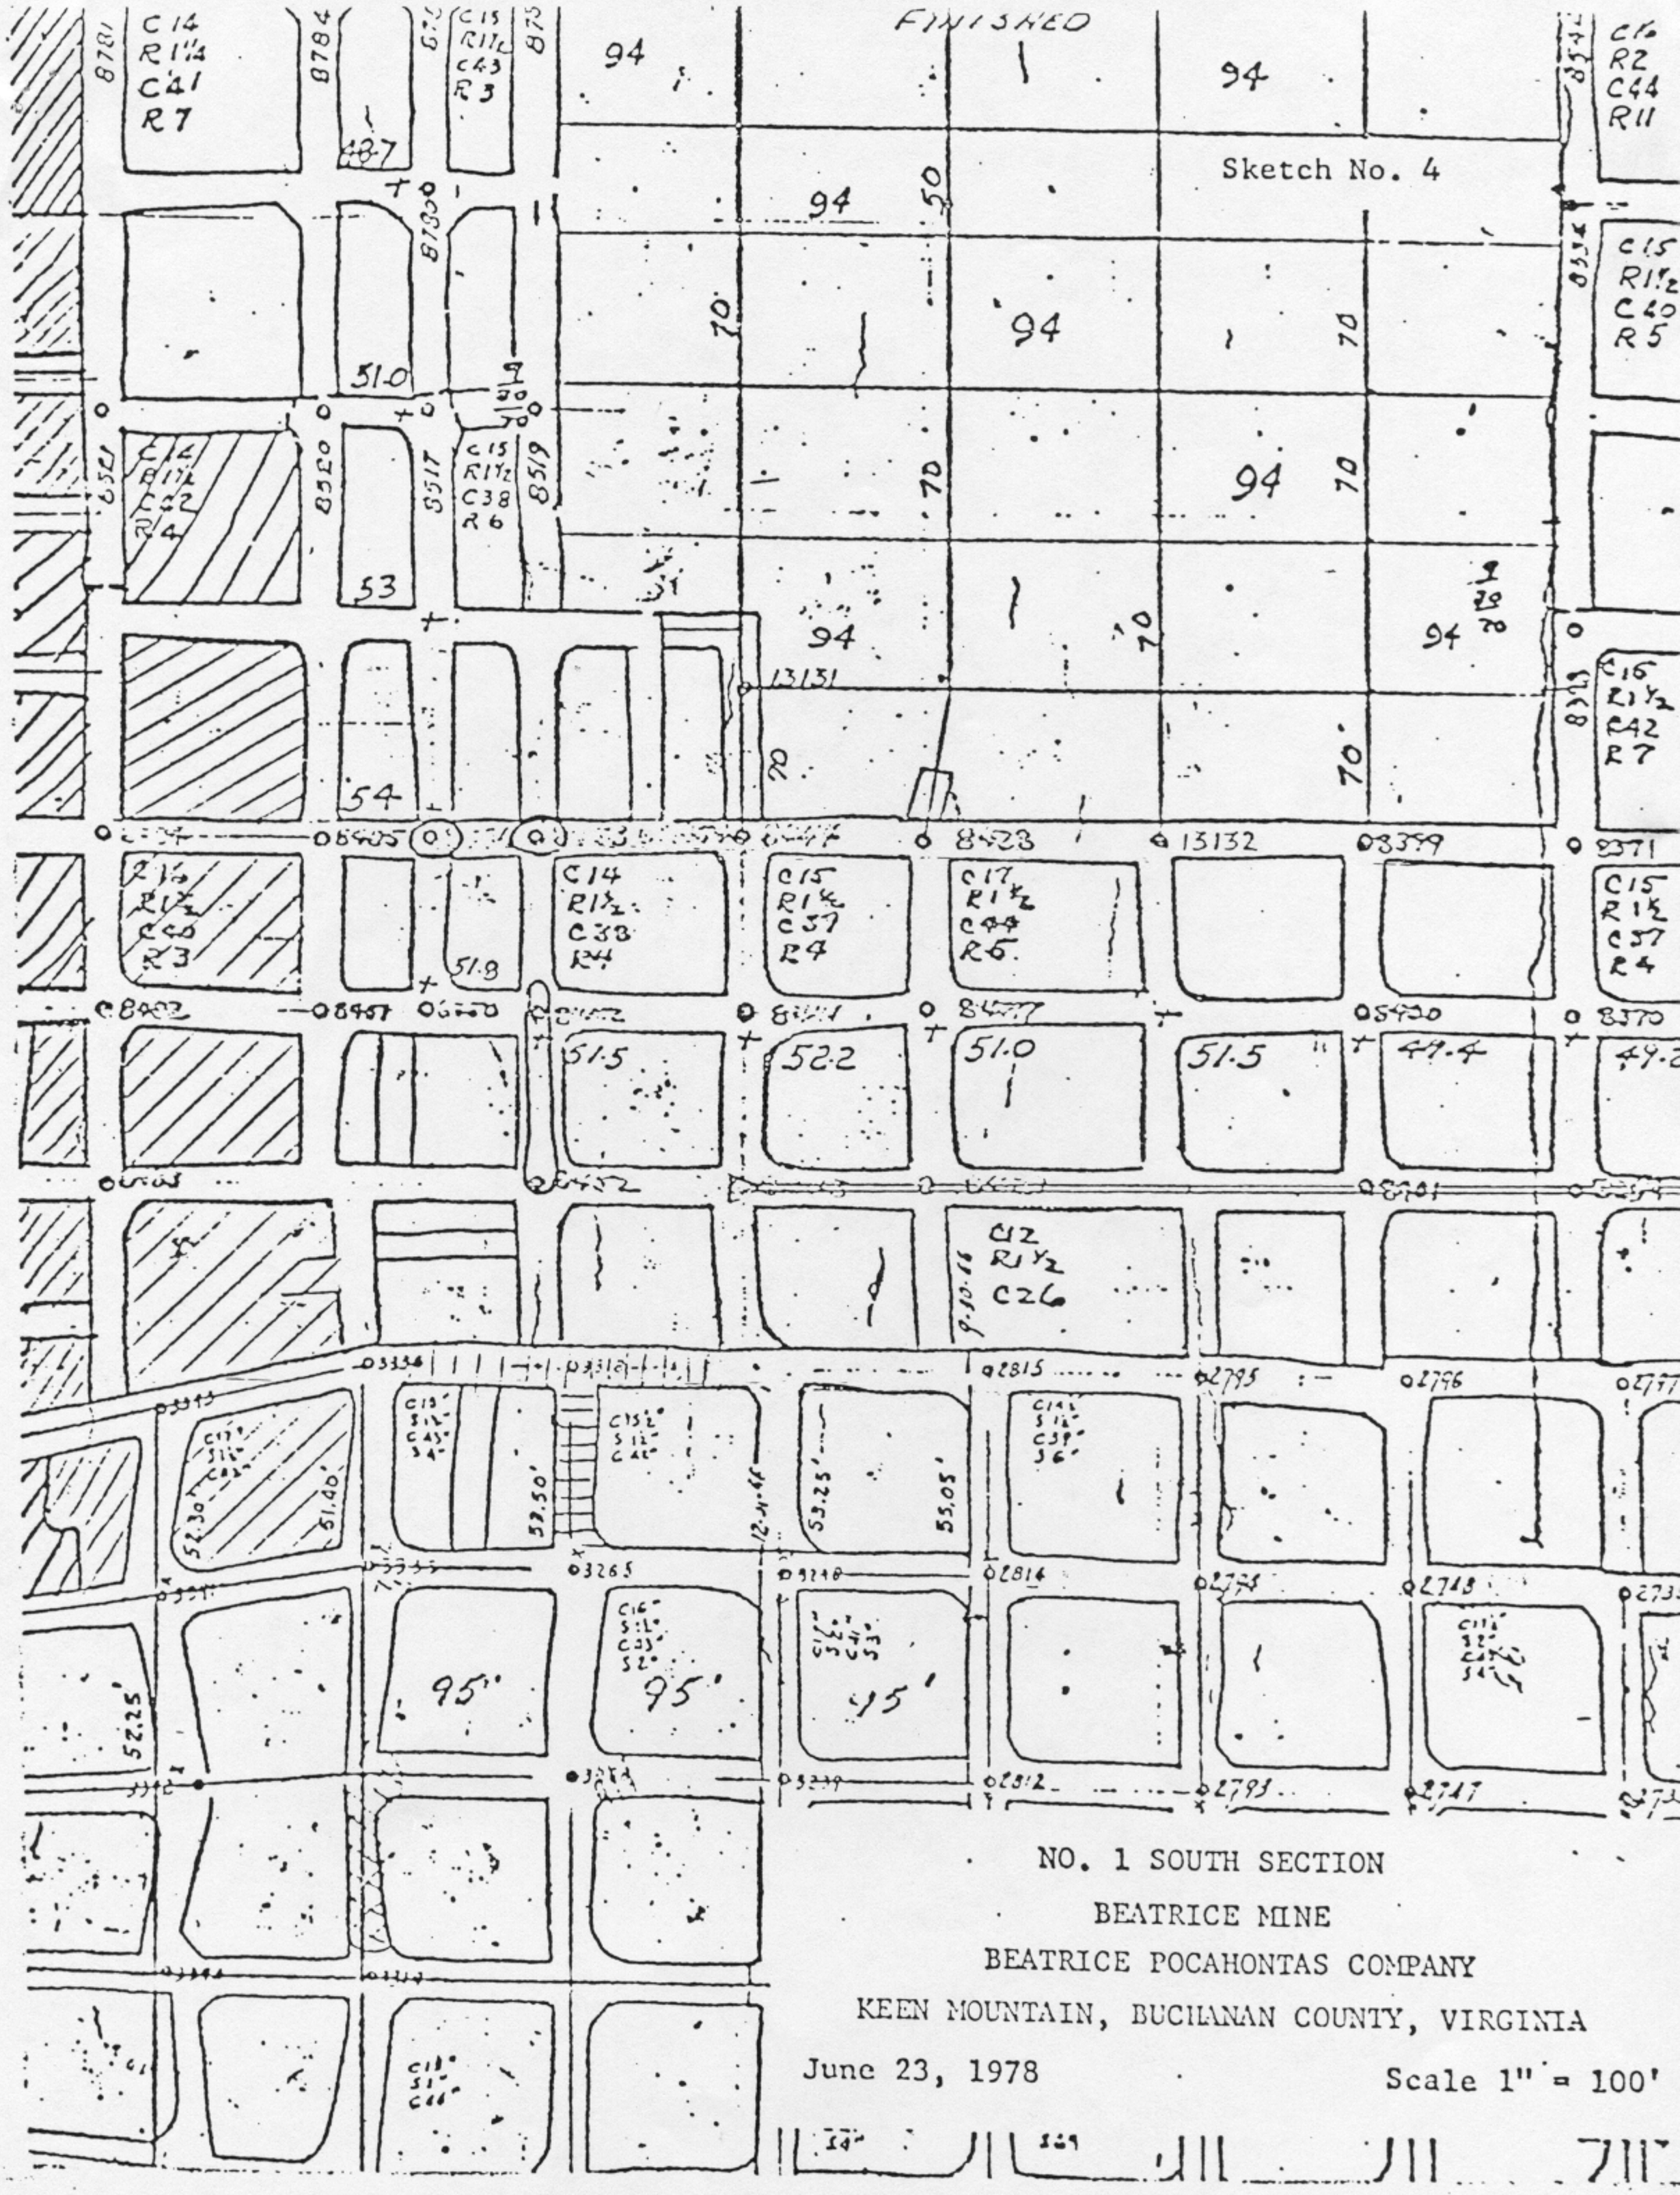
FINISHED
Sketch No. 4
NO. 1 SOUTH SECTION
BEATRICE MINE
BEATRICE POCAHONTAS COMPANY
KEEN MOUNTAIN, BUCHANAN COUNTY, VIRGINIA
June 23, 1978
Scale 1" = 100'